



Europäisches
Patentamt

Eur pean
Patent Office

Office européen
des brevets

PCT/GB 99/03230
PCT/GB 99/03230

09/806184

GB 99/3230

REC'D 25 OCT 1999

WIPO PCT

Bescheinigung

Certificate

Attestation

4

Die angehefteten Unterla-
gen stimmen mit der
ursprünglich eingereichten
Fassung der auf dem näch-
sten Blatt bezeichneten
europäischen Patentanmel-
dung überein.

The attached documents
are exact copies of the
European patent application
described on the following
page, as originally filed.

Les documents fixés à
cette attestation sont
conformes à la version
initialement déposée de
la demande de brevet
européen spécifiée à la
page suivante.

Patentanmeldung Nr. Patent application No. Demande de brevet n°

98308011.0

PRIORITY DOCUMENT

SUBMITTED OR TRANSMITTED IN
COMPLIANCE WITH RULE 17.1(a) OR (b)

Der Präsident des Europäischen Patentamts;
Im Auftrag

For the President of the European Patent Office

Le Président de l'Office européen des brevets
p.o.

I.L.C. HATTEN-HECKMAN

DEN HAAG, DEN
THE HAGUE,
LA HAYE, LE

17/09/99

THIS PAGE BLANK (USPTO)



**Eur päisles
Patentamt**

**Eur pean
Patent Office**

**Office européen
des brevets**

**Blatt 2 der Bescheinigung
Sheet 2 of the certificate
Page 2 de l'attestation**

Anmeldung Nr.:
Application no.:
Demande n°: **98308011.0**

Anmeldetag:
Date of filing:
Date de dépôt: **01/10/98**

Anmelder:
Applicant(s):
Demandeur(s):
**Kvaerner Process Technology Limited
London W2 6LE
UNITED KINGDOM**

Bezeichnung der Erfindung:
Title of the invention:
Titre de l'invention:
Process

In Anspruch genommene Priorität(en) / Priority(ies) claimed / Priorité(s) revendiquée(s)

Staat:
State:
Pays:

Tag:
Date:
Date:

Aktenzeichen:
File no.
Numéro de dépôt:

Internationale Patentklassifikation:
International Patent classification:
Classification internationale des brevets:
C07C69/14, C07C67/60, C07C67/54, C07C67/40

Am Anmeldetag benannte Vertragsstaaten:
Contracting states designated at date of filing: AT/BE/CH/CY/DE/DK/ES/FI/FR/GB/GR/IE/IT/LI/LU/MC/NL/PT/SE
Etats contractants désignés lors du dépôt:


Bemerkungen:
Remarks:
Remarques:

THIS PAGE BLANK (USPTO)

PROCESS

This invention relates to a process for the production of ethyl acetate.

Ethyl acetate is a relatively expensive bulk chemical which is conventionally produced by esterification of acetic acid with ethanol according to equation (1):

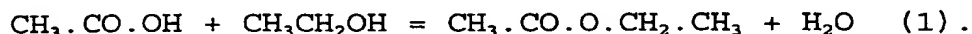


Because this reaction does not tend to lead to formation of by-products which have boiling points close to that of ethyl acetate, recovery of substantially pure ethyl acetate from the esterification product mixture is usually not complicated by the presence of by-products of the esterification reaction.

Some other methods which have been proposed for the conversion of ethanol to ethyl acetate, however, tend to lead to formation of by-products, notably *n*-butyraldehyde and butan-2-one, which have boiling points close to that of ethyl acetate and hence make the recovery of substantially pure ethyl acetate from the resulting reaction product mixtures more difficult than from esterification reaction mixtures. These methods include dehydrogenation of ethanol, oxidation of ethanol, reaction of ethanol with acetaldehyde, and oxidation of ethanol to acetaldehyde followed by the Tischenko reaction.

Ethyl acetate can be produced from acetaldehyde according to the Tischenko reaction given in equation (2):



It is also possible to produce ethyl acetate from ethanol by dehydrogenation according to equation (3):

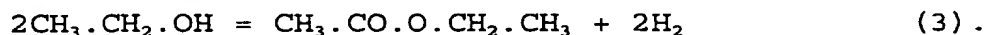

According to China Chemical Reporter, 26 March 1996, a plant with a capacity of 5000 tonnes per annum for

production of ethyl acetate by dehydrogenation of ethanol has been constructed at Linshu Chemical Fertilizer Plant of Shandong using a catalyst developed by Qinghua University.

5 Ethanol is produced in large quantity by a variety of processes, including hydration of ethylene, the Fischer Tropsch process, or as a fermentation product. The purity of the ethanol often depends upon the method used for its production. For example, although hydration of ethylene
10 yields a substantially pure ethanol product, the Fischer Tropsch process yields also a number of by-products which are troublesome to remove from the ethanol product. In the case of fermentation, the ethanol product is obtained as an aqueous solution which may also contain by-products
15 whose removal from the ethanol is difficult.


 In certain circumstances ethanol may be available in excess capacity, whilst acetic acid is not readily available in the necessary quantity. Accordingly, there are many reasons why, particularly in countries having a
20 relative abundance of ethanol with respect to acetic acid, it is commercially interesting to produce ethyl acetate from ethanol, acetaldehyde or a mixture thereof.

 Catalytic dehydrogenation of alcohols with reduced copper under ultra violet light was described by S.
25 Nakamura et al, in *Bulletin of the Chemical Society of Japan* (1971), Vol. 44, pages 1072 to 1078.

 K. Takeshita et al described reduced copper catalysed conversion of primary alcohols into esters and ketones in *Bulletin of the Chemical Society of Japan*,
30 (1978) Vol. 51(9), pages 2622 to 2627. These authors mention that the mechanism for ester formation has been described in the literature as the Tischenko reaction. That is to say that dehydrogenation of ethanol yields

acetaldehyde as an intermediate which combines according to the Tischenko reaction to produce ethyl acetate.

Alternatively, or as well, 1 mole of ethanol may combine with 1 mole of acetaldehyde to yield 1 mole of ethyl acetate and 1 mole of hydrogen according to equation (4):

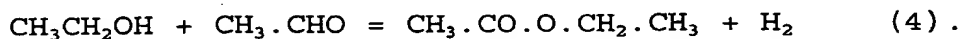

US-A-4996007 teaches a process for the oxidation of primary alcohols to aldehydes, acids and esters, particularly to aldehydes. In this process a primary alcohol is contacted, together with molecular oxygen, with a catalyst selected from ruthenium, rhodium, platinum, palladium, rhenium and mixtures thereof, optionally a quaternary C_1 to C_{20} alkyl ammonium cocatalyst, and as oxygen activator dihydrodihydroxynaphthalene, dihydrodihydroxyanthracene or a mixture thereof. The product aldehydes, acids and esters are then separated from the reaction mixture.

In US-A-4220803 catalytic dehydrogenation of ethanol for the production of acetaldehyde and acetic acid using a supported copper oxide essentially free of barium is proposed.

A silver-cadmium alloy catalyst has been suggested for use in production of alkyl alkanoate esters, by contacting a primary alkanol in the vapour phase with the catalyst at a temperature of between about 250°C and 600°C , in US-A-40542424.

In US-A-4440946 there is described a process for producing a carboxylate ester which comprises contacting a mixture of alcohol and aldehyde in the vapour phase with a coprecipitate composition comprising silver-cadmium-zinc-zirconium which is substantially in the free metal form.

Use of the Tischenko reaction for the production of mixed esters from aldehydes is described in US-A-3714236.

US-A-5334751 teaches production of ethyl acetate by reaction of ethanol and oxygen in the presence of a solid catalyst that contains crystalline TiP_2O_7 , and has the formula $\text{Pd}_a\text{M}_b\text{TiP}_c\text{O}_7$, where M is Cd, Au, Zn, Tl, or an alkali metal or alkaline earth metal, a is 0.0005-0.2, b is 0.3a, c is 0.5-2.5, x has a value to satisfy the valencies, and Ti and P of the crystalline TiP_2O_7 represent part of the crystalline TiP_2O_7 .

BR-A-91/04652 teaches pre-treatment of a palladium on a silica carrier catalyst for production of ethyl acetate by direct oxidation of ethanol with air.

Production of esters from primary alcohols by dehydrogenation using bromous acid or a salt thereof in acid medium is described in JP-A-59/025334.

In SU-A-362814 there is described a process for production of ethyl acetate by dehydrogenation of ethanol at 180°C to 300°C in the presence of a copper catalyst containing zinc as an activator with an ethanol feed rate of 250 to 700 litres per litre of catalyst per hour.

The dehydrogenation of ethanol to form ethyl acetate is described in GB-A-287846. This proposes use of a dehydrogenating agent, such as a copper catalyst, a temperature of from 250°C to 500°C, and a pressure of more than 10 atmospheres (1.013×10^6 Pa).

Vapour phase contact of ethanol at a temperature above its critical temperature with a catalyst comprising copper and a difficultly reducible oxide, such as zinc oxide or manganese oxide, is proposed in GB-A-312345, use of a temperature of 375°C and a pressure of 4000 psi (27.58 Mpa) being suggested.

GB-A-470773 teaches a process for conversion of ethanol to ethyl acetate by dehydrogenating ethanol over a catalyst consisting of a reduced metal, for example,

copper on infusorial earth with 10% uranium oxide as promoter, maintained at a temperature of 220°C to 260°C, removing by condensation some of the gas-vapour product rich in hydrogen resulting from the reaction, and
5 returning the gaseous remainder rich in hydrogen to the catalysing zone.

EP-A-0151886 describes a process for the preparation of C₂ esters of alkyl carboxylic acids from C₂ primary alcohols which comprises contacting a vaporous mixture containing a primary C₂ alkanol and hydrogen in an alkanol:hydrogen molar ratio of from 1:10 to about 1000:1 at a combined partial pressure of alkanol and hydrogen of from about 0.1 bar (10³ Pa) up to about 40 bar (4 x 10⁶ Pa) and at a temperature in the range of from about 180°C to
15 about 300°C in a catalytic reaction zone with a catalyst consisting essentially of a reduced mixture of copper oxide and zinc oxide, and recovering a reaction product mixture containing a primary C₂ alkyl ester of an alkyl carboxylic acid which ester contains twice as many carbon
20 atoms as the primary C₂ alkanol.

In EP-A-0201105 there is described a method for converting primary alcohols, such as ethanol, to their corresponding alkanoate esters which involves the regulation of the mole feed ratio of hydrogen gas to
25 alkanol in the reaction zone of a copper chromite containing catalyst.

One method of separating ethyl acetate from ethanol and water involves extractive distillation with an extractive agent comprising polyethylene glycol and
30 dipropylene glycol, diethylene glycol, or triethylene glycol as described in US-A-4569726 or with an extractive agent containing dimethyl sulphoxide as described in US-A-4379028.

Separation of ethyl acetate from a composition comprising ethyl acetate, ethanol and water is disclosed in JP-A-05/186392 by feeding the composition to a distillation column to obtain a quasi-azeotropic mixture comprising ethyl acetate, ethanol and water, condensing it, separating the condensate into an organic layer and an aqueous layer, returning the organic layer to the column, and recovering ethyl acetate as a bottom product from the column.

It would be desirable to provide an improved commercial method of upgrading ethanol to ethyl acetate, a more valuable product, particularly where there is an over-capacity for ethanol. It would also be desirable to provide a novel route to high purity ethyl acetate which obviates the need for a separate acetaldehyde or acetic acid plant. It would further be desirable to provide a process for the production of substantially pure ethyl acetate directly from ethanol without the need to convert part of the ethanol feedstock to acetaldehyde or to acetic acid. Additionally it would be desirable to provide a route to ethyl acetate by dehydrogenation of ethanol which is capable of yielding high purity ethyl acetate from ethanol feed streams containing significant amounts of impurities.

One particular problem in production of ethyl acetate by dehydrogenation of ethanol is that the reaction product mixture tends to be a complex mixture including esters, alcohols, aldehydes and ketones. The reaction mixture can be even more complex when the ethanol feed contains impurities. The reaction product mixtures contain components with boiling points close to ethyl acetate (such as *n*-butyraldehyde and butan-2-one), including components which can form azeotropes with ethyl

acetate, and/or other components of the mixture. This is a particular problem when high purity ethyl acetate is desired. Another problem is that water present in the feed ethanol or produced as a by-product during
5 dehydrogenation has a deactivating effect on dehydrogenation catalysts so that any recycle to the dehydrogenation reactor of unconverted ethanol should desirably contain only a low level, if any, of water.

The present invention accordingly seeks to provide a novel process for production of ethyl acetate from ethanol, enabling production of ethyl acetate at a relatively low cost and involving simple plant. Another object of the present invention is to provide an improved process for the production of high purity ethyl acetate
15 from ethanol, or from a feedstock comprising a major proportion of ethanol and a minor proportion of impurities such as iso-propanol.

According to the present invention there is provided a process for the production of ethyl acetate which
20 comprises:

(a) converting a C_2 feedstock comprising ethanol to ethyl acetate in an ethyl acetate production zone by a procedure selected from:

- (i) dehydrogenation,
- 25 (ii) oxidation,
- (iii) reaction with acetaldehyde, and
- (iv) oxidation to acetaldehyde followed by the Tischenko reaction;

(b) recovering from the ethyl acetate production zone an
30 intermediate reaction product mixture comprising hydrogen and liquefiable products comprising ethyl acetate, ethanol, and by-products containing reactive carbonyl groups;

(c) contacting at least a portion of the liquefiable products of the intermediate reaction product mixture with a selective hydrogenation catalyst in the presence of hydrogen in a selective hydrogenation zone maintained under selective hydrogenation conditions effective for selective hydrogenation of by-products containing reactive carbonyl groups thereby to hydrogenate said by-products selectively to hydrogenated by-products comprising corresponding alcohols;

(d) recovering from the selective hydrogenation zone a selectively hydrogenated reaction product mixture comprising ethyl acetate, ethanol, hydrogen and hydrogenated by-products;

(e) distilling material of the selectively hydrogenated reaction product mixture in one or more distillation zones so as to produce a first composition comprising substantially pure ethyl acetate and a second composition comprising ethanol and water;

(f) treating the second composition of step (e) to separate water therefrom and yield a third composition comprising ethanol with a reduced water content; and

(g) recovering the third composition of step (f).

In step (a) of the process of the invention the C₂ feedstock is converted to ethyl acetate by (i) dehydrogenation, (ii) oxidation, (iii) reaction with acetaldehyde, or (iv) oxidation to acetaldehyde followed by the Tischenko reaction. In all of these processes by-products of the reaction include C₄ compounds having boiling points which are close to that of ethyl acetate (b.p. 77.1°C) and hence give rise to problems in purification of the ethyl acetate product. Notable amongst these by-products are butane-2-one (b.p. 79.6°C) and n-butyraldehyde (b.p. 75.7°C). Such by-products are

not produced in the course of production of ethyl acetate by esterification of ethanol with acetic acid.

The C₂ feedstock used in step (a) comprises ethanol which has been produced by hydration of ethylene, by the Fischer Tropsch process, or by fermentation of a carbohydrate source, such as starch. It may alternatively be a byproduct of another industrial process. It may contain, besides ethanol, minor amounts of water as well as small amounts of impurities resulting from byproduct formation during its synthesis. If the C₂ feedstock includes recycled unreacted ethanol, then any by-products formed in the dehydrogenation step which are contained in the recycled ethanol will also contribute to the level of by-products present in the C₂ feedstock. Impurities present in the C₂ feedstock may include, for example, higher alcohols such as n-propanol, iso-propanol, n-butanol and sec-pentanol; ethers, such as diethyl ether, and di-iso-propyl ether; esters, such as iso-propyl acetate, sec-butyl acetate and ethyl butyrate; and ketones, such as acetone, butan-2-one, and 2-pentanone. At least some of these impurities can be difficult to remove from ethyl acetate, even when they are present in quantities as low as about 0.1 mol % or less, by traditional distillation procedures because they have boiling points which are close to that of ethyl acetate and/or form constant boiling mixtures therewith.

In step (a) the C₂ feedstock may be subjected to dehydrogenation according to equation (3) above. In this case the C₂ feedstock can be converted to ethyl acetate by a dehydrogenation procedure which comprises contacting a vaporous mixture containing ethanol and hydrogen with a dehydrogenation catalyst in a dehydrogenation zone maintained under dehydrogenation conditions effective for dehydrogenation of ethanol to yield ethyl acetate.

Typical dehydrogenation conditions include use of an ethanol:hydrogen molar ratio of from about 1:10 to about 1000:1, a combined partial pressure of ethanol and hydrogen of up to about 50 bar (5×10^6 Pa), and a temperature in the
5 range of from about 100°C to about 260°C.

Preferably the combined partial pressure of ethanol and hydrogen ranges from about 3 bar (3×10^5 Pa) up to about 50 bar (5×10^6 Pa), and is more preferably at least 6 bar (6×10^5 Pa) up to about 30 bar (3×10^6 Pa), and even more
10 preferably in the range of from about 10 bar (10^6 Pa) up to about 20 bar (3×10^6 Pa), for example from about 12 bar (1.2×10^6 Pa) to about 15 bar (1.5×10^6 Pa).

Dehydrogenation is preferably conducted in the dehydrogenation zone at a temperature of from about 200°C to
15 about 250°C, preferably at a temperature in the range of from about 210°C to about 240°C, even more preferably at a temperature of about 220°C.

The ethanol:hydrogen molar ratio in the vaporous mixture fed into contact with the dehydrogenation catalyst
20 usually will not exceed about 400:1 or about 500:1 and may be no more than about 50:1.

The dehydrogenation catalyst is desirably a catalyst containing copper, optionally in combination with chromium, manganese, aluminium, zinc, nickel or a combination of two or
25 more of these metals, such as a copper, manganese and aluminium containing catalyst. Preferred catalysts comprise, before reduction, copper oxide on alumina, an example of which is the catalyst sold by Mallinckrodt Specialty Chemicals, Inc., under the designation E408Tu, a catalyst
30 ~~which contains 8% by weight of alumina. Other preferred~~
catalysts include chromium promoted copper catalysts available under the designations PG85/1 (Kvaerner Process Technology Limited) and CU0203T (Engelhard), manganese

promoted copper catalysts sold under the designation T4489 (Süd Chemie AG), and supported copper catalysts sold under the designation D-32-J (Süd Chemie AG). E408Tu is a particularly preferred dehydrogenation catalyst.


5 In the dehydrogenation step the rate of supply of the C₂ feedstock to the dehydrogenation zone typically corresponds to an ethanol liquid hourly space velocity (LHSV) of from about 0.5 hr⁻¹ to about 1.0 hr⁻¹.

Hydrogen is produced as a result of the dehydrogenation
10 reaction and can be recycled to the dehydrogenation zone from downstream in the process. The hydrogen can be substantially pure hydrogen or can be in the form of a mixture with other gases that are inert to the C₂ feedstock and to the dehydrogenation catalyst. Examples of such other gases
15 include inert gases such as nitrogen, methane and argon.

In the dehydrogenation zone, side reactions may also occur, including formation of water. It is postulated that such side reactions include formation of acetaldehyde which in turn can undergo aldol formation, followed by dehydration
20 to form an unsaturated alcohol and water. These reactions can be summarised thus:



25 The crotonaldehyde produced by equation (7) can then undergo hydrogenation to form n-butanol thus:

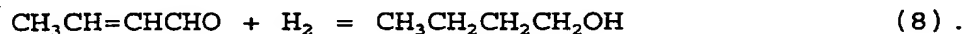

Other side reactions which release water as a by-product include formation of ketones, such as acetone and butan-2-
30 one, and formation of ethers, such as diethyl ether.

It is alternatively possible to subject the C₂ feedstock to oxidation in order to effect production of ethyl acetate as taught by US-A-5334751 or by US-A-4996007.

Alternatively the C₂ feedstock can be passed in admixture with air over a palladium on a silica carrier catalyst thereby to produce ethyl acetate by direct oxidation of ethanol with air as taught by BR-A-91/04652.

5 Yet another method of effecting oxidation of the C₂ feedstock so as to produce ethyl acetate is to use bromous acid or a salt thereof in acid medium as described in JP-A-59/025334.

10 Yet another method of converting the C₂ feedstock to ethyl acetate is to react it with acetaldehyde to yield ethyl acetate and hydrogen according to equation (4) above.

Still another method of converting the C₂ feedstock to ethyl acetate involves oxidation of ethanol to acetaldehyde, for example by the process of US-A-4220803, followed by
15 conversion of the acetaldehyde product to ethyl acetate by the Tischenko reaction of equation (2) above. Typical Tischenko reaction conditions are set out in US-A-3714236. Again water can be a by-product of this reaction, being formed, it is postulated, by equations (6) and (7) above.

20 In step (b) of the process of the invention there is recovered from the ethyl acetate production zone an intermediate reaction product mixture comprising hydrogen and liquefiable products comprising ethyl acetate, ethanol, water, and by-products containing reactive carbonyl groups.
25 This step can be effected in any convenient manner and may include a condensation step in order to condense liquefiable products present in the intermediate reaction product mixture. Alternatively the intermediate reaction product can be passed directly to step (c) without any intermediate
30 condensation step.

A range of undesirable by-products may be present in the intermediate reaction product mixture, some of which would cause separation problems if the intermediate reaction

product mixture were to be directly refined because their boiling points are close to that of ethyl acetate or because they form azeotropes with ethyl acetate whose boiling point is close to that of ethyl acetate. Such by-products may be present in the C₂ feedstock or may be produced in step (c). Problematical by-products are aldehydes and ketones, such as *n*-butyraldehyde and butan-2-one. In order to avoid problems due to the presence of such by-products in the distillation step (e), even in amounts as small as about 0.1 mol % or less, e.g. about 0.01 mol % or less, the problematical by-products are substantially removed as a result of the selective hydrogenation step (c). Accordingly, liquefiable products present in the intermediate reaction product mixture of step (b) are reacted in step (c) with hydrogen over a suitable selective hydrogenation catalyst. The catalyst type and reaction conditions are chosen so that aldehydes and ketones are hydrogenated to their respective alcohols, while hydrogenation of ethyl acetate is minimal. Among aldehyde and ketone by-products which may be present, butan-2-one and *n*-butyraldehyde, in particular, would otherwise cause problems in any subsequent distillation. These compounds are hydrogenated in the selective hydrogenation zone in step (c) to the corresponding alcohols, i.e. 2-butanol and *n*-butanol respectively, which can be readily separated from ethyl acetate by distillation.

The mixture supplied to the selective hydrogenation zone in step (c) contains, in addition to ethanol, hydrogen either alone or in admixture with one or more inert gases that are inert to the reactants and catalysts in the selective hydrogenation step (c) of the process of the invention. Examples of such inert gases have been given above. The source of the hydrogen used in the selective hydrogenation step (c) may be hydrogen formed in the

dehydrogenation step and may include gas recycled from the downstream end of the selective hydrogenation zone.

The selective hydrogenation step (c) is typically conducted at a temperature of from about 20°C to about 160°C, preferably at a temperature in the range of from about 40°C to 120°C, even more preferably at a temperature of about 60°C to about 80°C. Typical selective hydrogenation conditions include use of a reaction product mixture:hydrogen molar ratio of from about 1000:1 to about 1:1, preferably from about 100:1 to about 5:1, for example about 20:1.

The combined partial pressure of liquefiable products and hydrogen in the selective hydrogenation zone typically lies in the range of from about 5 bar (5×10^5 Pa) up to about 80 bar (8×10^6 Pa), and is even more typically from about 25 bar (2.5×10^6 Pa) to about 50 bar (5×10^6 Pa).

The selective hydrogenation catalyst used in step (c) of the process of the invention is selected to have good activity for hydrogenation of reactive carbonyl containing compounds, but relatively poor ester hydrogenation activity. Suitable catalysts comprise metals selected from nickel, palladium and platinum. Ruthenium, supported on carbon, alumina or silica is also effective, as are other metal catalysts such as rhodium and rhenium. Preferred catalysts include nickel on alumina or silica and ruthenium on carbon. Particularly preferred catalysts include 5% ruthenium on carbon available from Engelhard.

The rate of supply of liquefiable liquid products of the intermediate reaction product mixture to the selective hydrogenation zone depends upon the activity of the selective hydrogenation catalyst but typically corresponds to a liquid hourly space velocity (LHSV) of from about 0.1 hr⁻¹ to about 2.0 hr⁻¹, preferably from about 0.2 hr⁻¹ to about 1.5 hr⁻¹. When using, for example, a ruthenium on carbon catalyst the

LHSV may be from about 0.5 hr^{-1} to about 2.0 hr^{-1} , for example from about 1.0 hr^{-1} to about 1.5 hr^{-1} . When using a nickel containing catalyst the LHSV may be, for example, from about 0.3 hr^{-1} to about 0.5 hr^{-1} .

5 Step (d) of the process of the present invention comprises recovering from the selective hydrogenation zone a selectively hydrogenated reaction product mixture comprising ethyl acetate, ethanol, hydrogen and hydrogenated by-products. Typically this includes a condensation step in
10 order to separate liquefiable materials from a gaseous stream containing unreacted hydrogen which can be recycled for dehydrogenation or for selective hydrogenation.

 Step (e) of the process of the invention comprises distilling material of the selectively hydrogenated reaction
15 product mixture in one or more distillation zones so as to produce a first composition comprising substantially pure ethyl acetate and a second composition comprising ethanol and water. In this step the material subjected to distillation typically has a water content of less than about 20 mol %, more usually not more than about 15 mol %.

 Ethanol, water and ethyl acetate form a minimum boiling ternary azeotrope upon distillation thereof.

 Step (e) may comprise an extractive distillation procedure as described in US-A-4569726 or in US-A-4379028.

25 Preferably, however, distillation is carried in step (e) by a procedure which takes advantage of the fact that the composition of the minimum boiling ternary azeotrope formed by ethanol, water and ethyl acetate depends upon the pressure at which distillation is effected. Hence a preferred

30 distillation procedure comprises supplying material of the selectively hydrogenated reaction product mixture to a first distillation zone maintained under distillation conditions effective for distillation therefrom of a first distillate

comprising ethyl acetate, ethanol, and water, recovering a first distillate comprising ethyl acetate, ethanol, and water from the first distillation zone and a bottom product comprising ethanol and water, supplying material of the first
5 distillate to a second distillation zone maintained under distillation conditions effective for distillation therefrom of a second distillate comprising ethanol, water, and ethyl acetate (typically a minor amount of ethyl acetate) and so as to yield a substantially pure ethyl acetate bottom product,
10 and recovering a substantially pure ethyl acetate bottom product from the second distillation zone. The first distillation zone is preferably operated at a pressure less than about 4 bar (4×10^5 Pa), preferably from about 1 bar (10^5 Pa) up to about 2 bar (2×10^5 Pa), while the second
15 distillation zone is operated at a higher pressure than that of the first distillation zone, for example at a pressure of from about 4 bar (4×10^5 Pa) to about 25 bar (2.5×10^6 Pa), preferably from about 9 bar (9×10^5 Pa) to about 15 bar (15×10^5 Pa).

20 It can be shown that in this preferred distillation procedure the rate of flow of the first distillate from the first distillation zone to the second distillation zone and the corresponding flow rate from the second distillation zone to the first distillation zone of the second distillate can
25 be minimised by operating one of the distillation zones so that the distillate has a composition very close to that of the ternary azeotrope at that pressure. However, in order to operate that zone so that the distillate has a composition close to that of the ternary azeotrope at its pressure of
30 operation, a high degree of separation is required which necessitates use of a column with many distillation trays and a high heat input. In addition, since water has the highest latent heat of vaporisation out of the three components of

the ternary azeotrope, the total heat input to the two zones can be minimised by minimising the water content of the feeds to the distillation zones.

In addition to forming a ternary azeotrope, the three components of the ternary azeotrope can also form binary azeotropes with one of the other components. For example, ethanol forms a binary azeotrope with water and also with ethyl acetate. It is preferred to select a pressure of operation of the second distillation zone so that the binary azeotrope between ethanol and ethyl acetate at that pressure has a lower ethyl acetate content than the ternary azeotrope at that pressure and further to select a pressure of operation for the first distillation zone and to adjust the flow rates of the distillates between the first and second zones so that the first distillate has as low a water content as possible. In this way the second distillate recovered from the second distillation zone will have a low content of ethyl acetate.

In the preferred distillation procedure an ethanol rich stream containing substantially all of the water in the selectively hydrogenated reaction product mixture is recovered from the bottom of the first distillation zone, while an overhead stream that contains "light" components present in the selectively hydrogenated reaction product mixture is recovered from the first distillation zone, and the first distillate comprises a liquid draw stream which is recovered from an upper region of the first distillation zone and which comprises ethyl acetate, ethanol, water and minor amounts of other components. By the term "light" components is meant components that have lower boiling points than ethyl acetate and its azeotropes with water and ethanol. The liquid draw stream typically contains less than about 10 mol % water. For example, it suitably comprises from about 1 mol

% to about 6 mol % water, from about 40 mol % to about 55 mol % ethyl acetate, not more than about 2 mol % minor products (preferably not more than about 1 mol % minor products) and the balance ethanol. Thus it may typically contain about 45
5 mol % ethyl acetate, about 50 mol % ethanol, about 4 mol % water and about 1 mol % other components. This liquid draw stream is passed to the second distillation zone. The second distillate, with a typical composition of about 25 mol % ethyl acetate, about 68 mol % ethanol, about 6 mol % water,
10 and about 1 mol % other components, is recovered as an overhead stream from the second distillation zone, while a bottom product comprising ethyl acetate is recovered from the second distillation zone which typically contains from about 99.8 mol % to about 99.95 mol % ethyl acetate; this second
15 distillate is returned to the first distillation zone, preferably at a point above the feed point of the liquefiable products of the selectively hydrogenated reaction product mixture.

The overhead stream from the first distillation zone
20 contains "light" components present in the intermediate reaction product mixture, such as diethyl ether, acetaldehyde and acetone. It can be burnt as a fuel.

In step (f) of the process of the invention the ethanol rich stream recovered from the bottom of the first
25 distillation zone is subjected to treatment for the removal of water therefrom thereby to produce a relatively dry ethanol stream which is suitable for recycle to step (a), if desired. This ethanol rich stream will contain any "heavies", i.e. products, including unknown products, with
30 ~~high boiling points compared to those of ethanol and ethyl acetate.~~ These can be separated from the ethanol and water by distillation, if desired, prior to effecting removal of water from the resulting distillate. One suitable method for

removal of water from the ethanol rich stream or from the distillate resulting from "heavies" removal is molecular sieve adsorption. Azeotropic distillation with a suitable entrainment agent, such as benzene or cyclohexane, can alternatively be used. Membranes are currently under development which will enable separation of water from ethanol; these are reported to be nearly ready for commercial exploitation. Hence use of a membrane is another option available for separating water from the ethanol rich stream.

Preferably the water content of the relatively dry ethanol produced in step (f) is less than about 5 mol %, and preferably less than about 2 mol %.

In order that the invention may be clearly understood and readily carried into effect, a preferred form of plant for the production of ethyl acetate, and a process in accordance with the invention will now be described, by way of example only, with reference to the accompanying drawings, wherein:-

Figure 1 is a flow diagram of a plant for the production of ethyl acetate constructed to operate a process in accordance with the invention;

Figures 2 and 3 are triangular diagrams illustrating the boiling behaviour of ternary mixtures of ethanol, water and ethyl acetate at two different pressures.

Referring to Figure 1 of the drawings, it will be appreciated by those skilled in the art that, since the drawing is diagrammatic, many conventional items of equipment, such as pumps, surge drums, flash drums, heat exchangers, temperature controllers, pressure controllers, holding tanks, temperature gauges, pressure gauges, and the like, which would be required in an operating plant, have been omitted for the sake of simplicity. Such items of equipment would be incorporated in an actual plant in

accordance with standard chemical engineering practice and form no part of the present invention. Moreover there are many ways of effecting heat exchange and the depiction of separate heat exchangers each with its own heating or cooling line does not necessarily mean that single heat exchanger units are necessary. Indeed in many cases it may be more practicable and economic to use two separate heat exchangers instead of one with a step change in temperature occurring in each. It is also practicable to use conventional heat recovery techniques so as to recover heat from, or to increase the temperature of, one stream by heat exchange with another stream of the plant.

In the plant of Figure 1 a stream of crude ethanol is pumped to the plant from a suitable holding tank (not shown) in line 1 at a pressure of 16.2 bar absolute (16.2×10^5 Pa) and at a temperature of approximately 30°C and is admixed with recycled material from line 2. The resulting mixture in line 3 is heated by means of heat exchanger 4 to a temperature of 166°C thereby forming a vaporous stream which passes on in line 5 to be mixed with a stream of hydrogen from line 6. The resulting mixture passes on in line 7, is superheated in superheater 8 using high pressure steam, and exits it in line 9 at a pressure of 14.8 bar absolute (14.8×10^5 Pa) and at a temperature of 235°C . Line 9 leads to a first dehydrogenation reactor 10 which contains a charge of a reduced copper oxide catalyst. A suitable catalyst is that sold under the designation E408Tu by Mallinckrodt Specialty Chemicals, Inc. In passage through first dehydrogenation reactor 10 the mixture of ethanol and hydrogen is partly converted by dehydrogenation according to equation (3) above to form ethyl acetate. This dehydrogenation reaction is endothermic.

The first intermediate dehydrogenation mixture exits

reactor 10 in line 11 at a temperature in the range of from 205°C to 220°C and is reheated in heater 12 under the influence of high pressure steam. The reheated mixture flows on in line 13 to a second dehydrogenation reactor 14 which also contains a charge of the same dehydrogenation catalyst as that in reactor 10. Further dehydrogenation of ethanol to ethyl acetate occurs in passage through second dehydrogenation reactor 14.

A second intermediate dehydrogenation mixture containing ethyl acetate, unreacted ethanol and hydrogen exits reactor 14 in line 15 and is reheated in reheater 16 which is heated by means of high pressure steam. The reheated stream flows on in line 17 to a third dehydrogenation reactor 18 which contains a charge of the same dehydrogenation catalyst as is present in reactors 10 and 14.

The resulting third intermediate reaction mixture flows on in line 19 to heat exchanger 20 which is also heated by means of high pressure steam. The reheated mixture passes on in line 21 to fourth dehydrogenation reactor 22 which contains a further charge of the same dehydrogenation catalyst that is loaded into the first, second and third dehydrogenation reactors 10, 14, and 18.

A crude product mixture exits fourth dehydrogenation reactor 22 in line 23, is cooled in passage through a heat exchanger 24, and emerges in line 25 at a temperature of 60°C and at a pressure of 11.3 bar (11.3×10^5 Pa) absolute.

The crude product mixture in line 25 comprises hydrogen, ethyl acetate, unconverted ethanol, water and minor amounts of impurities present either from contamination in the feed or recycle streams or from side reactions in reactors 10, 14, 18 and 22. Examples of these impurities include iso-propanol, acetaldehyde, diethyl ether, methanol,

acetone, di-iso-propyl ether, n-butyraldehyde, butan-2-one, sec-butanol, iso-propyl acetate, pentan-2-one, n-butanol, sec-pentanol, sec-butyl acetate, ethyl butyrate, n-butyl acetate and di-n-butyl ether. Of particular significance in relation to this invention are those impurities whose boiling points are close to that of ethyl acetate or which form azeotropic mixtures with ethyl acetate. These include ethanol, as well as certain carbonyl-containing compounds such as acetone, acetaldehyde and butan-2-one.

The crude mixture in line 25 flows into a knockout pot 26 which is provided with a condenser (not shown) supplied with chilled coolant. The uncondensed gases, which are now at a temperature of -10°C , are recovered in line 27. A part of these gases is recycled in line 28 and compressed by means of gas recycle compressor 29 to a pressure of 15.5 bar (1.55×10^6 Pa) absolute to form the gas stream in line 6 for supply to the first dehydrogenation reactor 10. Another part is taken in line 30 for a purpose which will be described hereunder. A purge stream is taken in line 31.

The condensate is removed from knockout pot 26 in line 32 and is pumped by a pump (not shown) to heat exchanger 33. The resulting re-heated liquid, now at a temperature of 60°C to 80°C , is fed via line 34 and mixed with a hydrogen-containing gas which is at a temperature of 119°C and has been compressed by a second gas compressor 35 to a pressure of 43.1 bar (4.31×10^6 Pa) absolute so as to pass along line 36. The resulting mixture flows on in line 37 into a reactor 38 which contains a charge of a selective hydrogenation catalyst which is chosen so as selectively to hydrogenate ~~reactive carbonyl-containing compounds, such as n-~~ butyraldehyde, butan-2-one and the like, to the respective corresponding alcohols but not to effect any significant hydrogenation of ethyl acetate to ethanol. The inlet

temperature to reactor 37 is adjusted as necessary to a temperature in the range of from 60°C to 80°C in dependence upon the degree of deactivation of the catalyst but is chosen to be as low as possible consistent with obtaining an acceptable reaction rate because the equilibrium is favourable at lower temperatures than at high temperatures. A preferred catalyst is 5% ruthenium on carbon available from Engelhard.

The resulting selectively hydrogenated reaction product is now essentially free from reactive carbonyl compounds, such as aldehydes and ketones, and exits reactor 38, in admixture with unreacted hydrogen, in line 39 at a temperature of 70°C to 90°C. This line leads to a lower part of a first distillation column 40 which is maintained at a pressure of 1.5 bar (1×10^5 Pa) absolute. A bottoms product is withdrawn from distillation column 40 in line 41. Part of this is recycled to distillation column through line 42, column reboiler 43 and line 44. The remainder is passed by way of line 45 to a purification section (or water removal package) 46 in which it is treated in any convenient manner for the removal of water (and possibly other impurities) therefrom so as to yield a stream of moderately dry ethanol for recycle to the first dehydrogenation reactor 10 by way of line 2. The precise design of water removal package 46 will depend upon the composition of the ethanol feed stream in line 1. The bottoms product in line 41 typically comprises mainly ethanol with minor amounts of, for example, iso-propanol, water, C_4 alkanols, and traces of ketones, other esters and ethers.

An overhead stream, which typically comprises a major proportion of diethyl ether and lesser amounts of other ethers, methanol, ethanol, n-butyraldehyde, and alkanes, as well as traces of acetaldehyde, ethyl acetate, and water, is

recovered in line 47 and condensed by means of condenser 48. Uncondensed gases are purged in line 49, while the resulting condensate is recycled to the top of distillation column 38 as a reflux stream in line 50. A side draw stream is taken
5 from distillation column 40 in line 51 and pumped by a pump (not shown) to a second distillation column 52 which is maintained at an overhead pressure of 12 bar (1.2×10^6 Pa) absolute.

From the bottom of distillation column 52 a stream
10 comprising substantially pure ethyl acetate is recovered in line 53, part of which is recycled to a lower part of distillation column 52 by way of line 54, column reboiler 55, and line 56. The remainder forms the product stream in line 57 from the plant; this can be taken to storage or further
15 distilled in one or more further distillation columns, if desired, in order to remove minor amounts of iso-propyl acetate, di-propyl ether, and 1-ethoxybutane.

An overhead product consisting mainly of ethanol, ethyl acetate and water, besides smaller amounts of 1-ethoxybutane,
20 methanol, diethyl ether and di-propyl ether and traces of alkanes, is taken in line 58 and condensed by means of condenser 59. The resulting condensate passes on in line 60, some being recycled to the first distillation column by way of line 61 while the remainder is recycled as a reflux stream
25 to the second distillation column 52 in line 62. Reference numeral 63 indicates a line for recovery of water and other materials from water removal package 46.

The compositions in mol % of some of the more important streams in the plant of Figure 1 are set out in Table 1
30 below.

TABLE 1

Stream	1	2	9	25	27	32	37	39	45	49	51	57	61	63
Hydrogen	0.00	0.00	1.96	32.43	95.67	0.24	5.32	3.26	0.00	64.41	0.00	0.00	0.00	0.00
Carbon monoxide	0.00	0.00	0.01	0.17	0.49	0.00	0.03	0.03	0.00	0.64	0.00	0.00	0.00	0.00
Water	0.13	0.13	0.13	1.20	0.04	1.80	1.71	1.73	2.26	0.93	3.94	0.00	5.36	39.80
Methanol	0.01	0.00	0.01	0.01	0.00	0.01	0.01	0.01	0.00	0.20	0.06	0.00	0.09	0.00
Ethanol	99.84	99.84	97.82	49.25	1.39	73.50	69.67	72.70	96.52	16.76	50.42	0.02	68.73	37.90
Ethyl acetate	0.00	0.00	0.01	15.03	0.91	22.32	21.18	20.86	0.00	7.17	45.40	99.98	25.57	0.00
Acetaldehyde	0.00	0.00	0.00	0.51	0.03	0.75	0.71	0.01	0.00	0.13	0.14	0.00	0.19	0.00
Ethane	0.00	0.00	0.00	0.09	0.20	0.03	0.04	0.04	0.00	0.82	0.00	0.00	0.00	0.00
Methane	0.00	0.00	0.03	0.41	1.17	0.03	0.09	0.09	0.00	1.78	0.00	0.00	0.00	0.00
Di-ethyl ether	0.01	0.00	0.01	0.27	0.09	0.37	0.35	0.36	0.00	7.09	0.04	0.00	0.06	0.00
n-butylaldehyde	0.00	0.00	0.00	0.01	0.00	0.01	0.01	0.00	0.00	0.00	0.00	0.00	0.00	0.00
n-butanol	0.00	0.01	0.00	0.12	0.00	0.18	0.17	0.19	0.25	0.01	0.00	0.00	0.00	4.53
sec-butanol	0.00	0.01	0.00	0.26	0.00	0.38	0.36	0.51	0.67	0.05	0.00	0.00	0.00	12.15
Butan-2-one	0.01	0.00	0.01	0.10	0.01	0.14	0.14	0.00	0.00	0.00	0.00	0.00	0.00	0.00
n-butyl acetate	0.00	0.00	0.00	0.05	0.00	0.08	0.07	0.07	0.10	0.01	0.00	0.00	0.00	1.81
sec-butyl acetate	0.00	0.00	0.00	0.02	0.00	0.03	0.03	0.03	0.04	0.00	0.00	0.00	0.00	0.73
Ethyl butyrate	0.00	0.00	0.00	0.04	0.00	0.07	0.06	0.06	0.09	0.00	0.00	0.00	0.00	1.63
Di-butyl ether	0.00	0.00	0.00	0.00	0.00	0.01	0.01	0.01	0.01	0.00	0.00	0.00	0.00	0.18
n-hexanol	0.00	0.00	0.00	0.00	0.00	0.00	0.00	0.00	0.01	0.00	0.00	0.00	0.00	0.18
iso-butanol	0.00	0.01	0.01	0.01	0.00	0.01	0.01	0.01	0.01	0.00	0.00	0.00	0.00	0.18
Others	0.00	0.00	0.00	0.02	0.00	0.04	0.03	0.03	0.04	0.00	0.00	0.00	0.00	0.91
Total	100.00	100.00	100.00	100.00	100.00	100.00	100.00	100.00	100.00	100.00	100.00	100.00	100.00	100.00

Figure 2 is a triangular diagram illustrating the distillation characteristics of mixtures of ethanol, water and ethyl acetate at 760 mm Hg (1.01×10^6 Pa) in which are plotted distillation lines for different mixtures of the three components. Figure 3 is a similar diagram illustrating the distillation characteristics of the same ternary system at 9308 mm Hg (12.41×10^6 Pa). It will be noted that there are significant differences between the distillation lines observed at different operating pressures. In Figure 2 the composition of a typical feed as might be supplied in line 39 of the plant of Figure 1 is indicated by point A. Point B indicates the composition of the side draw stream in line 51 for this feed. Point C indicates the composition of the resulting bottom stream in line 41 and point D indicates the composition of the stream in line 61. The effective feed composition to column 40 lies on the intersection of the straight line joining A and D with the straight line joining points B and C. In Figure 3 the points B and D represents the same compositions as the corresponding points in the triangular diagram of Figure 2. Point E represents the composition of the substantially pure ethyl acetate recovered in line 45.

The invention is further described in the following Examples.

25 Examples 1 to 5

These Examples investigated the dehydrogenation of ethanol to ethyl acetate in the presence of hydrogen. The apparatus used included a dehydrogenation reactor made of stainless steel tubing which contained a charge of reduced copper oxide catalyst and which was immersed in a hot oil bath for heating purposes.

At start-up a charge of 200 ml of a tabulated copper oxide catalyst available under the designation E408Tu from

Mallinckrodt Specialty Chemicals was placed in the reactor which was then purged with nitrogen at 14.5 bar (14.5×10^5 Pa). A dilute H_2 in N_2 gaseous mixture at 3 bar (3×10^5 Pa) was passed over the catalyst for 60 hours in order to effect catalyst reduction. The oil bath was raised to the temperature indicated in Table 2 below. The gas feed was then changed to pure hydrogen.

In operation hydrogen was introduced to the dehydrogenation reactor at a rate of 2 standard litres per hour by way of a pressure regulator and flow controller through a line which was immersed in the bottom of the oil bath. An ethanol stream whose composition is set out in Table 2 was fed as a liquid at a rate of 200 ml/hr to a vaporiser and mixed with the hydrogen. The resulting vaporous mixture of ethanol and hydrogen was supplied to the dehydrogenation reactor.

The reaction products were cooled and the liquid condensate was analysed by gas chromatography. The results obtained are summarised in Table 2.

28

TABLE 2

Example No	Feed	1	2	3	4	5
Temperature (°C)	-	225	224	224	223	224
Pressure (bar)[10 ⁵ Pa]	-	4.53	2.74	7.91	28.6	47.0
Product Analysis (wt%)						
Acetaldehyde	0.007	2.578	5.317	1.388	0.114	0.027
Methanol	0.064	0.063	0.087	0.034	0.013	0.011
Di-ethyl ether	0.108	0.133	0.120	0.139	0.167	0.185
Ethanol	95.093	63.184	66.778	64.050	67.236	72.676
Acetone	0.007	2.264	2.883	1.679	0.630	0.326
iso-propanol	3.403	1.582	1.081	2.114	3.210	3.511
Di-iso-propyl ether	0.116	0.139	0.134	0.138	0.136	0.138
n-butyraldehyde	0	0.012	0.010	0.006	0.004	0.005
Ethyl acetate	0.030	25.605	18.935	27.087	26.377	21.107
Butan-2-one	0.005	1.230	1.655	0.661	0.074	0.015
sec-butanol	0.004	0.768	0.543	0.761	0.360	0.174
iso-propyl acetate	0	0.184	0.144	0.040	0.316	0.318
Pentan-2-one	0	0.316	0.309	0.233	0.055	0.010
n-butanol	0.097	0.329	0.410	0.274	0.203	0.431
sec-pentanol	0	0.138	0.075	0.180	0.148	0.087
sec-butyl acetate	0	0.058	0.037	0.057	0.052	0.044
Ethyl butyrate	0	0.132	0.115	0.093	0.030	0.075
n-butyl acetate	0	0.123	0.096	0.086	0.022	0.076
Water	0.540	0.789	0.920	0.660	0.450	0.460
Others	0.526	0.373	0.351	0.320	0.403	0.324
Total	100.00	100.00	100.00	100.00	100.00	100.00

Examples 6 to 9

In these Examples the selective hydrogenation of reactive carbonyl compounds in the presence of ethyl acetate was investigated using a hydrogenation reactor constructed out of stainless steel which was immersed in a hot oil bath for heating purposes.

In operation hydrogen was introduced by way of a pressure regulator and flow controller to the reactor which contained a charge of an Englehard 5% ruthenium on carbon granular catalyst.

At start up a charge of 100 ml of the granular catalyst was placed in the reactor which was then supplied with hydrogen at a pressure of 7.9 bar (7.9×10^5 Pa), and warmed to 180-200°C from room temperature at a rate of 20°C per hour. The reactor was held at 180-200°C for one hour and then cooled. At the end of this procedure the catalyst was fully reduced.

Dehydrogenation reaction product mixture whose composition is set out under "Feed" in Table 3 was introduced to a heater at a rate of 130 ml/hr and admixed with 6 standard litres per hour of hydrogen prior to admission to the selective hydrogenation reactor. The reaction product was cooled and the liquid condensate was analysed by gas chromatography. The results are summarised in Table 3.

TABLE 3

Example No	Feed	6	7	8	9
Reactor Temperature (°C)	-	91	80	72	110
Pressure (bar)[10 ⁵ Pa]	-	14.2	14.2	14.4	14.1
Product Analysis (Wt%)					
Acetaldehyde	0.904	0.034	0.040	0.038	0.039
Diethyl ether	0.579	0.428	0.418	0.417	0.419
Ethanol	68.223	70.040	70.121	70.163	70.301
Acetone	2.282	trace	trace	trace	trace
iso-propanol	1.004	3.232	3.233	3.213	3.231
Di-iso-propyl ether	0.003	0.098	0.097	0.097	0.097
n-butyraldehyde	0.010	trace	trace	trace	trace
Ethyl acetate	23.263	22.572	22.464	22.437	22.396
Butan-2-one	0.170	0.002	0.004	0.007	0.003
sec-butanol	0.371	0.567	0.566	0.560	0.567
iso-propyl acetate	0.186	0.185	0.184	0.184	0.184
n-butanol	0.507	0.730	0.770	0.776	0.570
Water	1.410	1.170	1.170	1.200	1.270
Others	1.088	0.942	0.933	0.908	0.923
Total	100.00	100.00	100.00	100.00	100.00

Notes: The increased amount of n-butanol noted in Examples 6 to 9 compared with the amount in the feed can be ascribed not only to n-butanol formed by hydrogenation of n-butyraldehyde present in the feed (the amount of which is, in any case, difficult to measure) but also from hydrogenation of other products which contain C₄ groups and which are included in the figure given for "others" in the feed.

Examples 10 to 12

The general procedure of Examples 6 to 9 was repeated using a different feed and different reaction conditions. The results are set out in Table 4 below.

TABLE 4

Example No	Feed	10	11	12
Reactor Temperature (°C)	-	79	98	119
Pressure (bar) [10^5 Pa]	-	42.6	42.1	42.5
Product Analysis (Wt%)				
Acetaldehyde	0.952	0.006	0.006	0.006
Diethyl ether	0.030	0.030	0.029	0.033
Ethanol	64.703	65.930	66.034	65.627
Acetone	trace	0	0	0
iso-propanol	0.022	0.032	0.035	0.038
n-butyraldehyde	trace	0	0	0
Ethyl acetate	31.692	31.410	31.155	31.409
Butan-2-one	0.301	trace	trace	0.001
sec-butanol	0.487	0.803	0.806	0.810
n-butanol	0.560	0.588	0.596	0.573
Water	0.620	0.600	0.700	0.890
Others	0.633	0.601	0.639	0.613
Total	100.00	100.00	100.00	100.00

Example 13

A mixture containing ethanol, water, ethyl acetate and other components was distilled in a continuous feed laboratory distillation apparatus having the general layout of columns 40 and 52 of Figure 1, except that line 51 received condensate from line 50, rather than a side draw stream from an outlet positioned somewhat lower in column 40. A bleed of O_2 -free nitrogen was supplied to column 40 so as to ensure that oxygen was excluded from column 40 in order to prevent oxidation of any oxygen-sensitive components in the feed in line 39 such as aldehydes. Hence column 40 was operated at a few millibars over atmospheric pressure. The feed to column 30 was vaporised in a stream of O_2 -free nitrogen prior to introduction into column 40. The reflux temperature in column 40 was 64°C, the

overhead temperature was 72°C and the temperature at the bottom of the column was 73°C. The reflux ratio was 5:1. The operating pressure in column 52 was 12.4 bar (1.24×10^6 Pa gauge). The overhead temperature was 160°C, the reflux temperature was 153°C and the boiler temperature was 204°C. The reflux ratio was 2.8:1. The distillation column had 3 thermocouples positioned near the top, at the mid point and near the bottom, the readings of which were 163°C, 180°C and 180°C respectively. The results obtained are listed in Table 5 in which amounts are in % by weight.

33

TABLE 5

Line No.	39	51	41	61	53
Acetaldehyde	0.009	0.007	0.013	0.446	
Methanol	0.090	0.141		0.199	
Diethyl ether	0.073	0.113		0.226	
Ethanol	57.626	31.077	96.579	71.382	0.064
iso-propanol	0.027		0.087		
Ethyl acetate	40.514	68.021	0.018	24.811	99.890
Butan-2-ol	0.548		1.499		
n-butanol	0.192	0.021	0.519		0.010
Ethyl butyrate	0.117		0.307		
Butyl acetate	0.136		0.358		
Water	0.550	0.590	0.330	2.920	0.010
"Light" unknowns	0.020	0.029		0.003	
"Heavy" unknowns	0.098	0.001	0.290	0.013	0.026
Total	100.00	100.00	100.00	100.00	100.00

5

10

15

THIS PAGE BLANK (USPTO)

CLAIMS:

1. A process for the production of ethyl acetate which comprises:

(a) converting a C₂ feedstock comprising ethanol to ethyl acetate in an ethyl acetate production zone by a procedure selected from:

- (i) dehydrogenation,
- (ii) oxidation,
- (iii) reaction with acetaldehyde, and
- (iv) oxidation to acetaldehyde followed by the Tischenko reaction;

(b) recovering from the ethyl acetate production zone an intermediate reaction product mixture comprising hydrogen and liquefiable products comprising ethyl acetate, ethanol, and by-products containing reactive carbonyl groups;

(c) contacting at least a portion of the liquefiable products of the intermediate reaction product mixture with a selective hydrogenation catalyst in the presence of hydrogen in a selective hydrogenation zone maintained under selective hydrogenation conditions effective for selective hydrogenation of by-products containing reactive carbonyl groups thereby to hydrogenate said by-products selectively to hydrogenated by-products comprising corresponding alcohols;

(d) recovering from the selective hydrogenation zone a selectively hydrogenated reaction product mixture comprising ethyl acetate, ethanol, hydrogen and hydrogenated by-products;

(e) distilling material of the selectively hydrogenated reaction product mixture in one or more distillation zones so as to produce a first composition comprising substantially pure ethyl acetate and a second composition comprising ethanol and water;

(f) treating the second composition of step (e) to separate water therefrom and yield a third composition comprising ethanol with a reduced water content; and
(g) recovering the third composition of step (f).

5 2. A process according to claim 1, wherein in step (a) the C₂ feedstock is converted to ethyl acetate by a dehydrogenation procedure which comprises contacting a vaporous mixture containing ethanol and hydrogen with a dehydrogenation catalyst in a dehydrogenation zone
10 maintained under dehydrogenation conditions effective for dehydrogenation of ethanol to yield ethyl acetate.

3. A process according to claim 2, wherein the dehydrogenation conditions include use of an ethanol:hydrogen molar ratio of from about 1:10 to about
15 1000:1, a combined partial pressure of ethanol and hydrogen of from about 3 bar (3×10^5 Pa) up to about 50 bar (5×10^6 Pa), and a temperature in the range of from about 100°C to about 260°C.

4. A process according to claim 3, wherein the
20 dehydrogenation conditions include use of a combined partial pressure of ethanol and hydrogen of at least about 6 bar (6×10^5 Pa) up to about 30 bar (3×10^6 Pa).

5. A process according to any one of claims 2 to 4, in which the dehydrogenation catalyst is a copper containing
25 catalyst which comprises, before reduction, copper oxide on alumina.

6. A process according to any one of claims 2 to 5, in which the rate of supply of the C₂ feedstock to the dehydrogenation zone corresponds to an ethanol liquid hourly
~~30 space velocity (LHSV) of from about 0.5 hr⁻¹ to about 1.0~~
hr⁻¹.

7. A process according to any one of claims 1 to 6 in which the selective hydrogenation conditions of step (c)

include use of a reaction product mixture:hydrogen molar ratio of from about 1000:1 to about 1:1, a combined partial pressure of the liquefiable products of the intermediate reaction product mixture and hydrogen of from about 5 bar (5×10^5 Pa) to about 80 bar (8×10^6 Pa), and a temperature in the range of from about 20°C to about 160°C.

8. A process according to claim 78, in which the combined partial pressure of the liquefiable products of the intermediate reaction product mixture and hydrogen in step (c) is from about 25 bar (2.5×10^6 Pa) to about 50 bar (5×10^6 Pa).

9. A process according to any one of claims 1 to 8, in which the selective hydrogenation catalyst comprises a metal selected from nickel, palladium, platinum, ruthenium, rhodium and rhenium.

10. A process according to claim 9, in which the catalyst comprises ruthenium on carbon.

11. A process according to any one of claims 1 to 10, in which the rate of supply of liquefiable liquid products of the intermediate reaction product mixture to the selective hydrogenation zone corresponds to a liquid hourly space velocity (LHSV) of from about 0.5 hr^{-1} to about 2.0 hr^{-1} .

12. A process according to any one of claims 1 to 11, in which step (e) comprises supplying material of the selectively hydrogenated reaction product mixture to a first distillation zone maintained under distillation conditions effective for distillation therefrom of a first distillate comprising ethanol, water and ethyl acetate, recovering a first distillate comprising ethanol, water and ethyl acetate

from the first distillation zone and a bottom product comprising ethanol and water, supplying material of the first distillate to a second distillation zone maintained under distillation conditions effective for distillation

therefrom of a second distillate comprising ethanol, water, and ethyl acetate and so as to yield a substantially pure ethyl acetate bottom product, and recovering a substantially pure ethyl acetate bottom product from the second

5 distillation zone.

13. A process according to claim 12, in which the first distillation zone is operated at a pressure of less than about 4 bar (4×10^5 Pa).

14. A process according to claim 12 or claim 13, in which
10 the first distillation zone is operated at a pressure of from about 1 bar (10^5 Pa) to about 2 bar (2×10^5 Pa).

15. A process according to any one of claims 12 to 14, in which the second distillation zone is operated at a pressure of from about 4 bar (4×10^5 Pa) to about 25 bar (2.5×10^6
15 Pa).

16. A process according to any one of claims 12 to 15, in which the second distillation zone is operated at a pressure of from about 9 bar (9×10^5 Pa) to about 15 bar (1.5×10^6 Pa).

20 17. A process according to any one of claims 12 to 16, in which the first distillate contains less than about 10 mol % water.

18. A process according to any one of claims 12 to 17, in which an ethanol rich stream containing substantially all of
25 the water in the selectively hydrogenated reaction product mixture is recovered from the bottom of the first distillation zone, while an overhead stream that contains "light" components present in the selectively hydrogenated reaction product mixture is recovered from the first
30 ~~distillation zone, and in which the first distillate~~
comprises a liquid draw stream which is recovered from an upper region of the first distillation zone and which comprises ethyl acetate, ethanol, water and minor amounts of

other components.

19. A process according to claim 18, in which the liquid draw stream contains from about 40 mol % to about 55 mol % ethyl acetate, from about 1 mol % to about 6 mol % water, not more than about 1 mol % other components, and the balance ethanol.

20. A process according to claim 19, in which the liquid draw stream contains about 45 mol % ethyl acetate, about 50 mol % ethanol, about 4 mol % water and about 1 mol % other components.

21. A process according to any one of claims 18 to 20, in which the liquid draw stream is passed to the second distillation zone which is operated at a pressure of from about 4 bar (4×10^5 bar) absolute to about 25 bar (2.5×10^6 Pa) absolute.

22. A process according to claim 21, in which the bottom product from the second distillation zone contains from about 99.8 mol % to about 99.95 mol % ethyl acetate.

23. A process according to any one of claims 20 to 22, in which the second distillate comprises the overhead stream from the second distillation zone and is returned to the first distillation zone.

24. A process according to claim 23, in which the overhead stream from the second distillation zone contains about 25 mol % ethyl acetate, about 68 mol % ethanol, about 6 mol % water, and about 1 mol % of other components.

25. A process according to claim 23 or claim 24, in which the overhead stream from the second distillation zone is returned to the first distillation zone at a point above the

feed point of the liquefiable products of the selectively hydrogenated reaction product mixture.

26. A process according to any one of claims 18 to 25, in which in step (f) the ethanol rich stream recovered from the

bottom of the first distillation zone is subjected to treatment for the removal of water therefrom thereby to produce a relatively dry ethanol stream suitable for recycle to step (a).

5 27. A process according to any one of claims 1 to 26, in which the relatively dry ethanol stream of step (f) is recycled to step (a).

28. A process according to any one of claims 1 to 12, in which step (e) comprises extractive distillation with an
10 extractive agent comprising polyethylene glycol and dipropylene glycol, diethylene glycol, or triethylene glycol.

29. A process according to any one of claims 1 to 12, in which step (e) comprises extractive distillation in the
15 presence of an extractive agent containing dimethyl sulphoxide.

ABSTRACT


PROCESS

Ethanol is dehydrogenated in the presence of hydrogen over a dehydrogenation catalyst, for example, a copper on silica catalyst. The liquefiable products present in the resulting intermediate reaction product mixture are selectively hydrogenated over a suitable catalyst, such as 5% ruthenium on carbon, so as selectively to hydrogenate reactive carbonyl-containing by-products to the corresponding alcohols. Butan-2-one and *n*-butyraldehyde, which would otherwise cause difficulties in purification of the ethyl acetate product, due to the proximity of their boiling points to that of ethyl acetate, are thereby hydrogenated to 2-butanol and *n*-butanol respectively. A two stage distillation procedure is then used to purify the selectively hydrogenated product. The first distillation zone is typically operated at less than about 4 bar (4×10^5 Pa) absolute, while the second distillation zone is typically operated at a pressure of from about 4 bar (4×10^5 Pa) absolute to about 25 bar (2.5×10^6 Pa). A first distillate of ethyl acetate, ethanol and water produced in the first distillation zone is redistilled in the second distillation zone, thereby producing a bottom product comprising, typically, from about 99.8 mol % to about 99.95 mol % ethyl acetate and an overhead second distillate, which has a different composition from that produced in the first distillation zone and which is returned to the first distillation zone, preferably at a point above the feed point for the liquefiable products of the selectively hydrogenated reaction product mixture.


THIS PAGE BLANK (USPTO)



Fig. 1

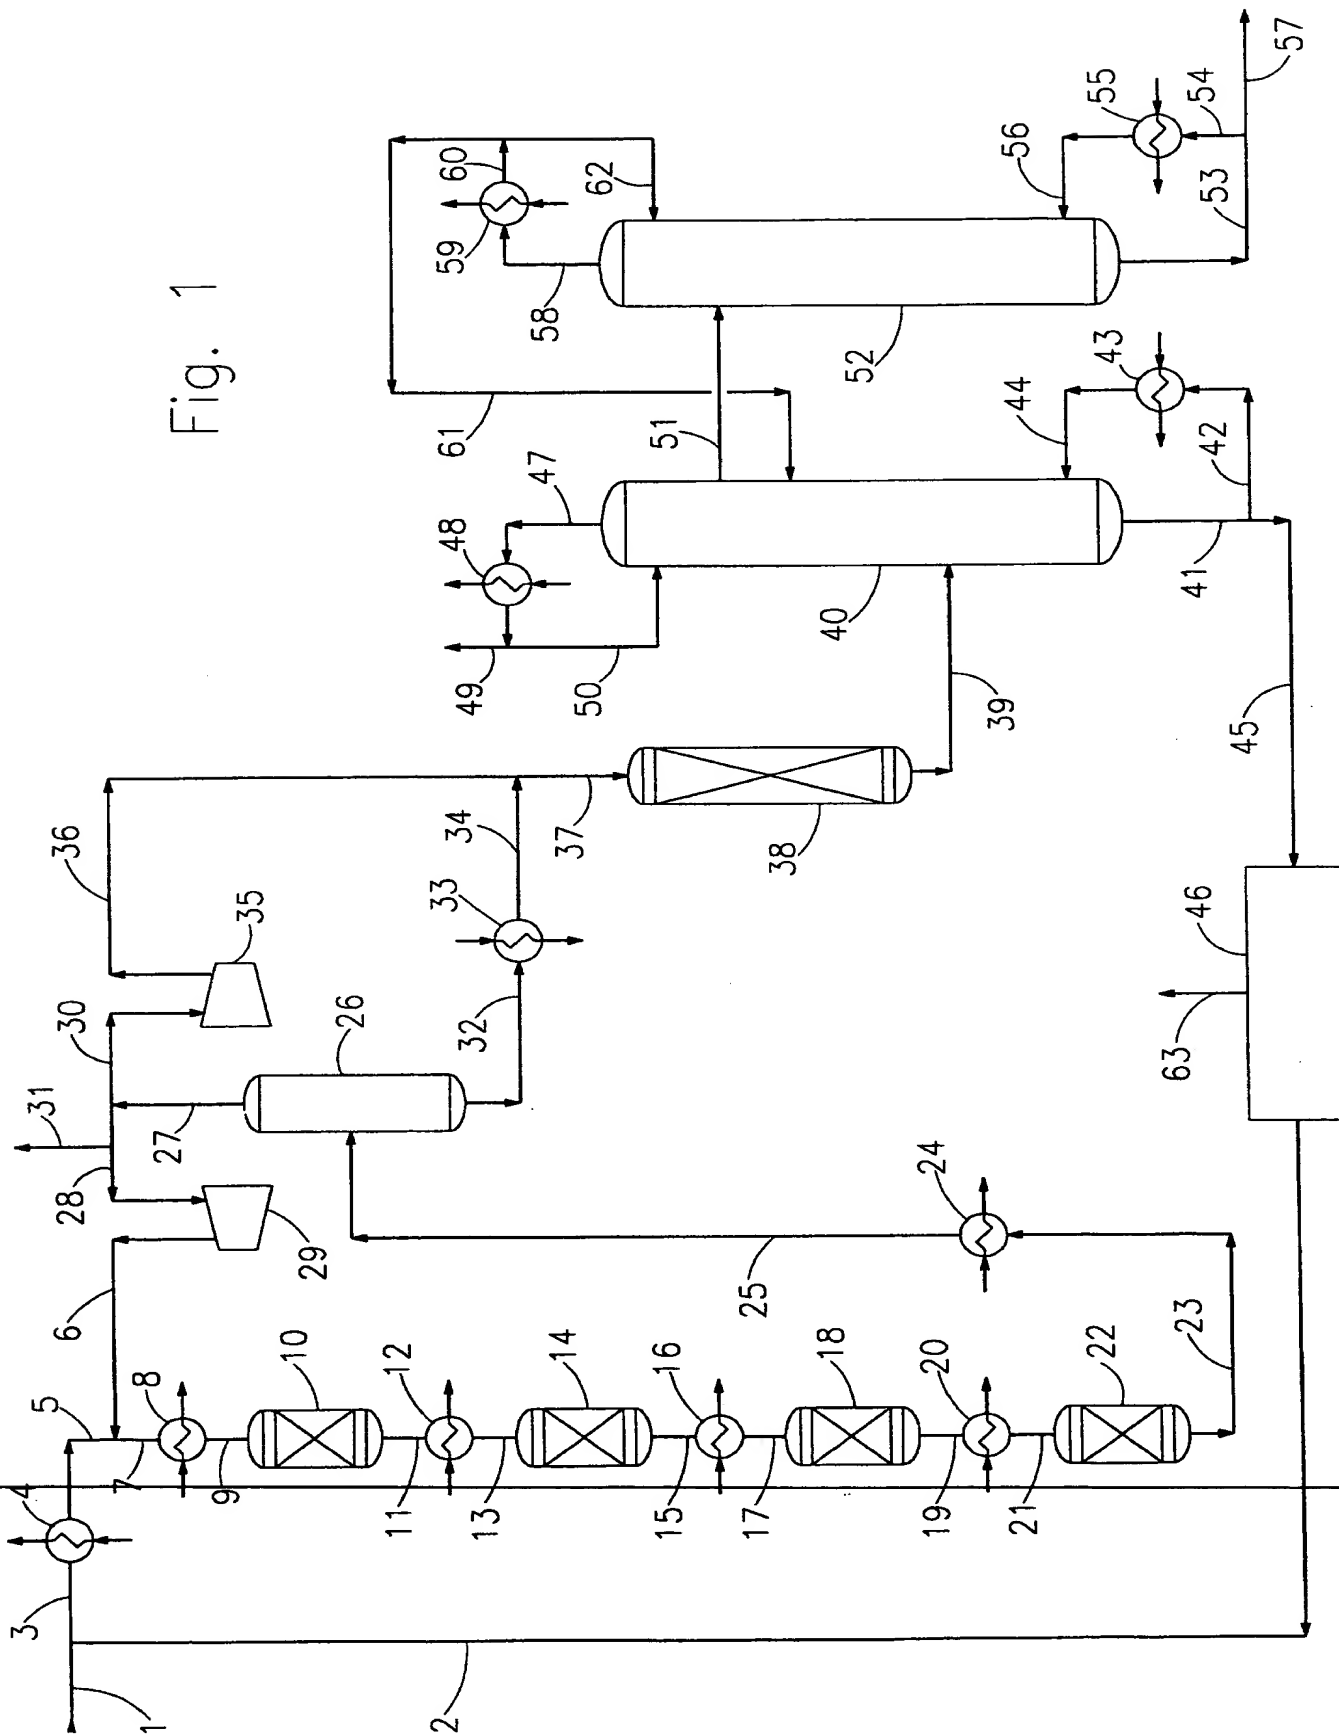

2/3

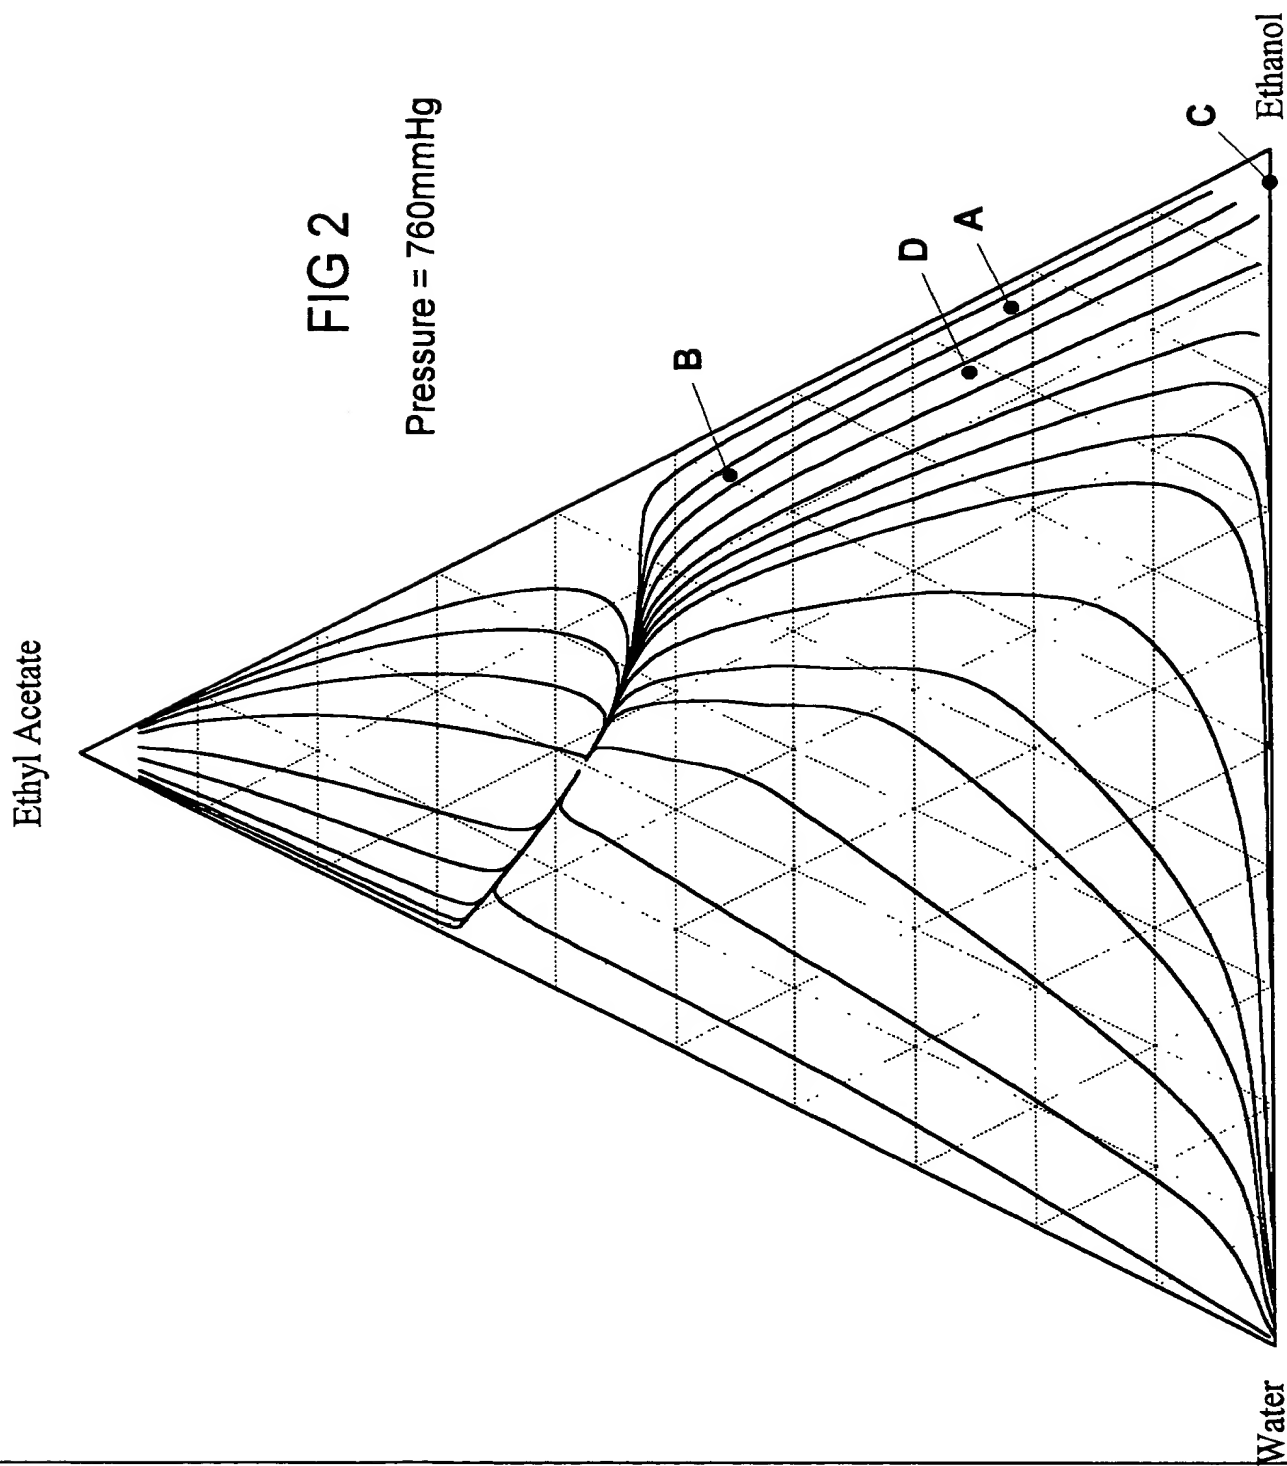

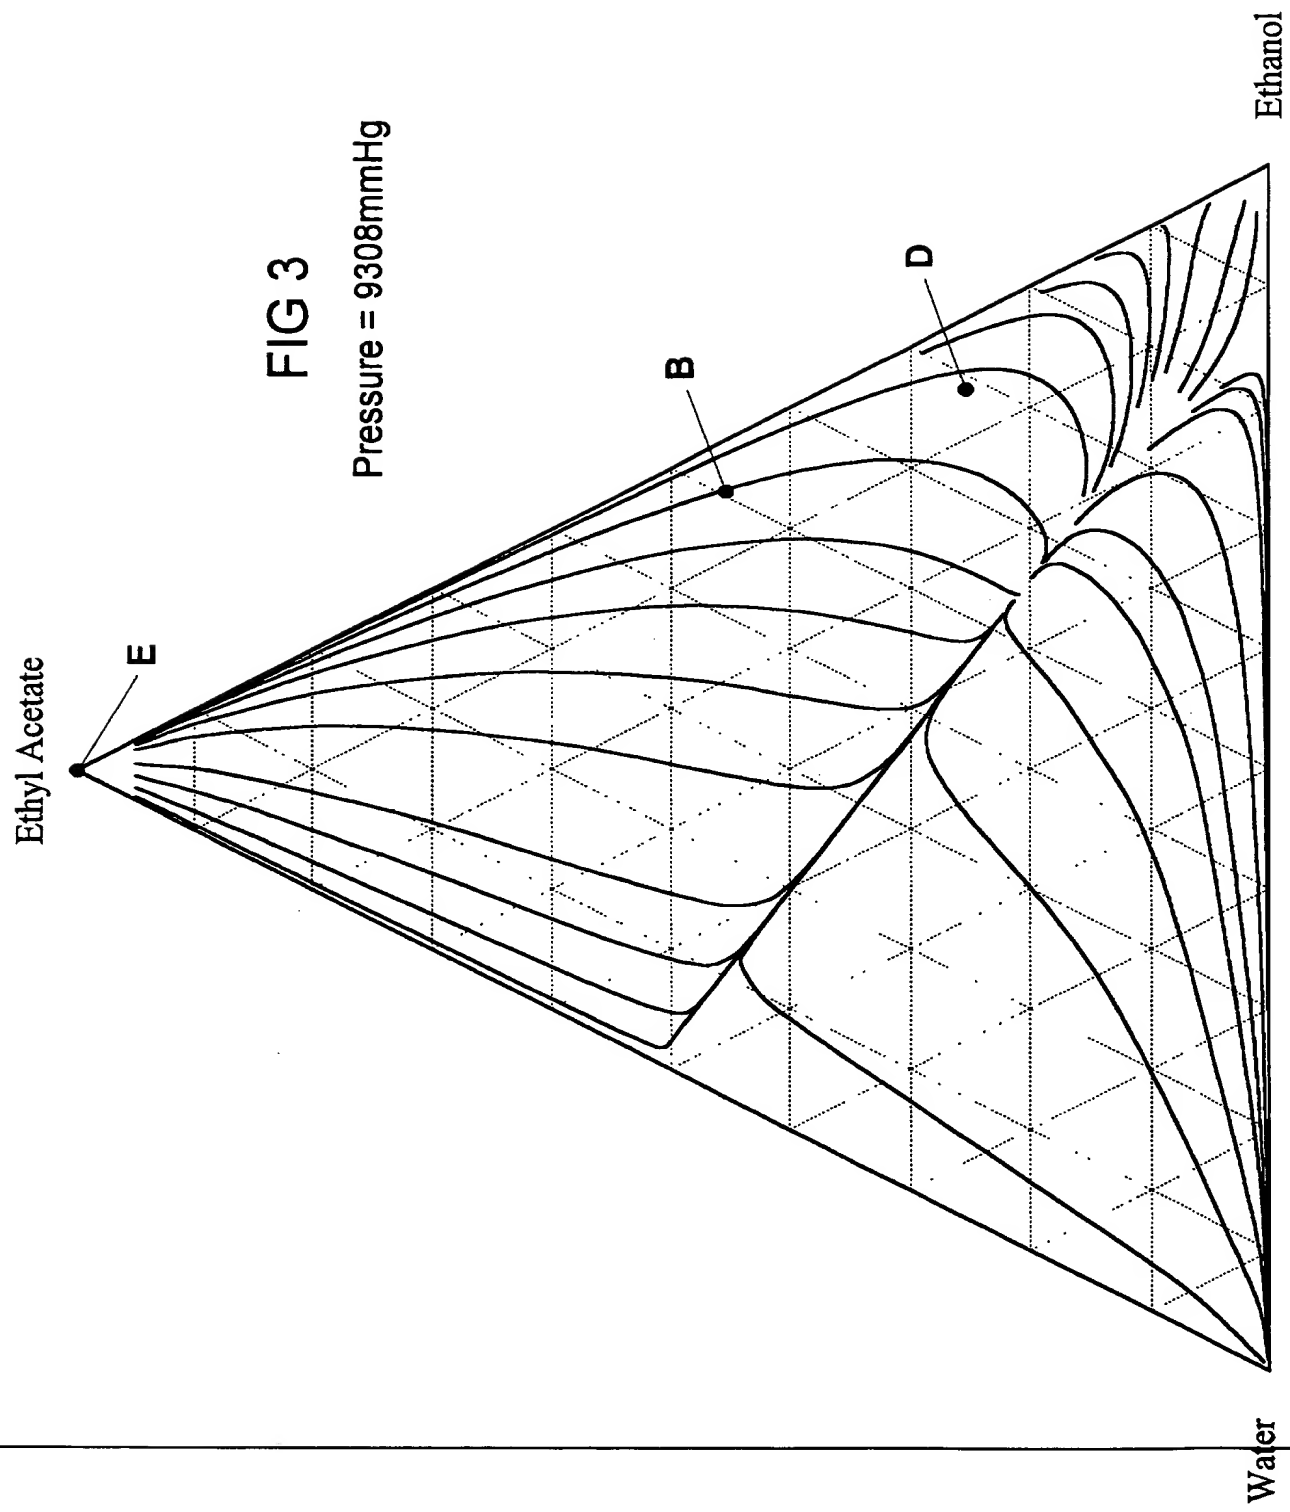


FIG 3

Pressure = 9308mmHg

THIS PAGE BLANK (USPTO)
